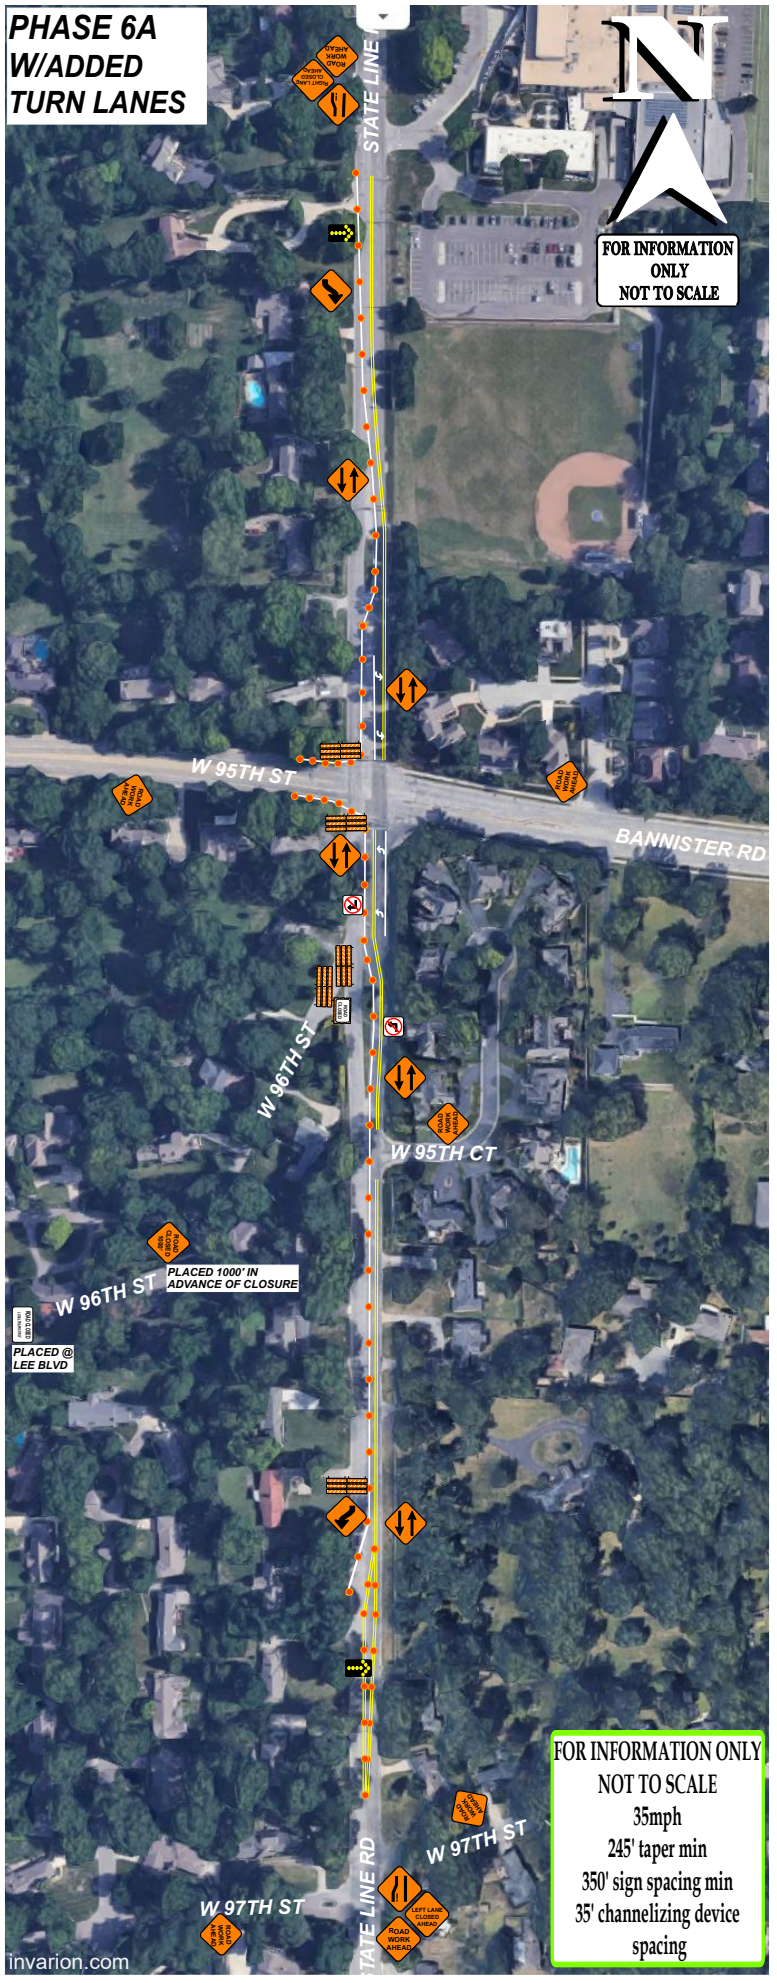
PHASE 6A
W/ADDED
TURN LANES
STATE LINE
FOR INFORMATION
ONLY
NOT TO SCALE
W 95TH ST
BANNISTER RD
W 96TH ST
W 95TH CT
W 96TH ST
PLACED 1000' IN
ADVANCE OF CLOSURE
PLACED @
LEE BLVD
STATE LINE RD
W 97TH ST
W 97TH ST
FOR INFORMATION ONLY
NOT TO SCALE
35mph
245' taper min
350' sign spacing min
35' channelizing device
spacing
invarion.com